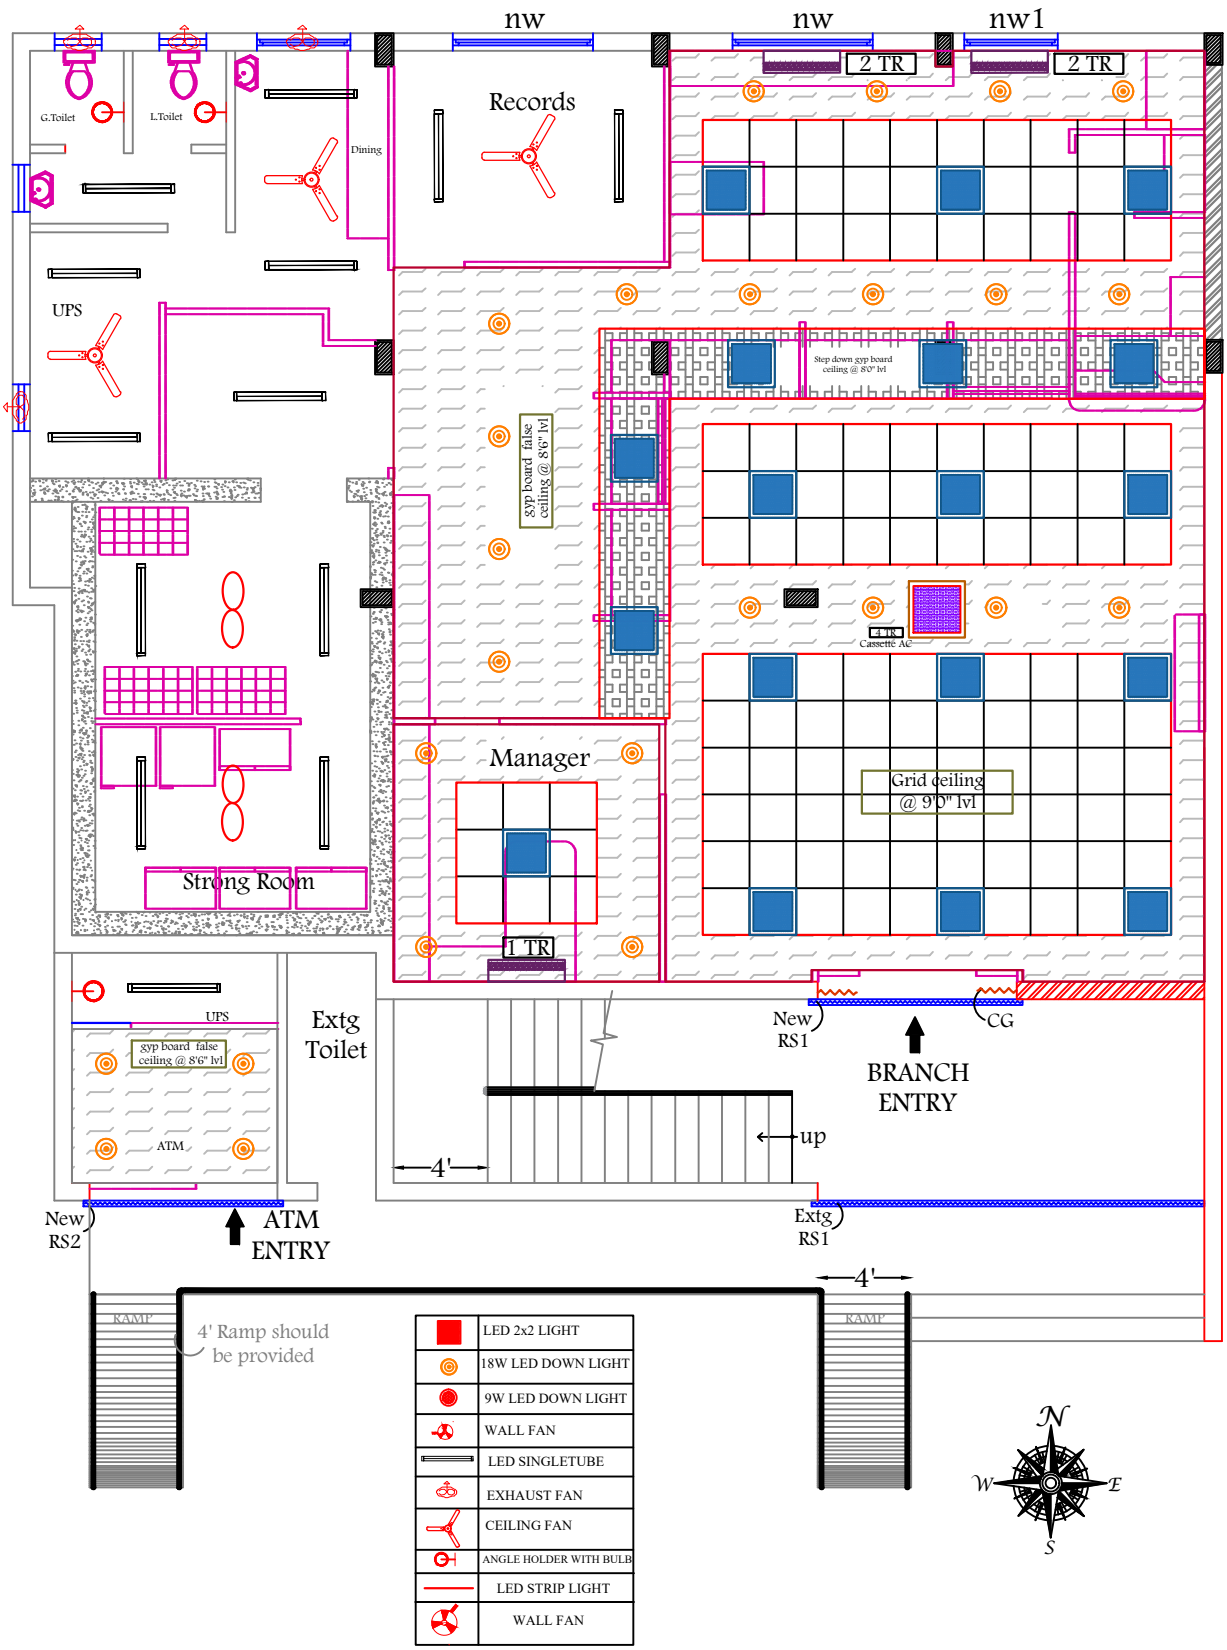

NOTE : All dimensions are in inches & feet	
Job No.	: CB/PJV/KL
Drg No.	: 03 - FC/24
Date	: 12.03.2024
Rew Date	:
Drawn By	: C.P.
CKD By	: Vinitha Mukund

LIGHTING LAYOUT

GROUND FLOOR

CANARA BANK

PADINJARE VEMBALUR BRANCH

SHRISH

H3 - Ras Subiksha Mascot,
Behind Deepam Hospital,
Trichy Road,
Ramanathapuram,
Coimbatore - 641 045.
0422 - 2313958.

Email: architect.shrishti@gmail.com