CO shall ensure that permission for surrender of space is obtained from Competent Authority

Ramp to be ensured

10'x8' ATM ROOM

Drinking water provision in Banking Hall to be ensured

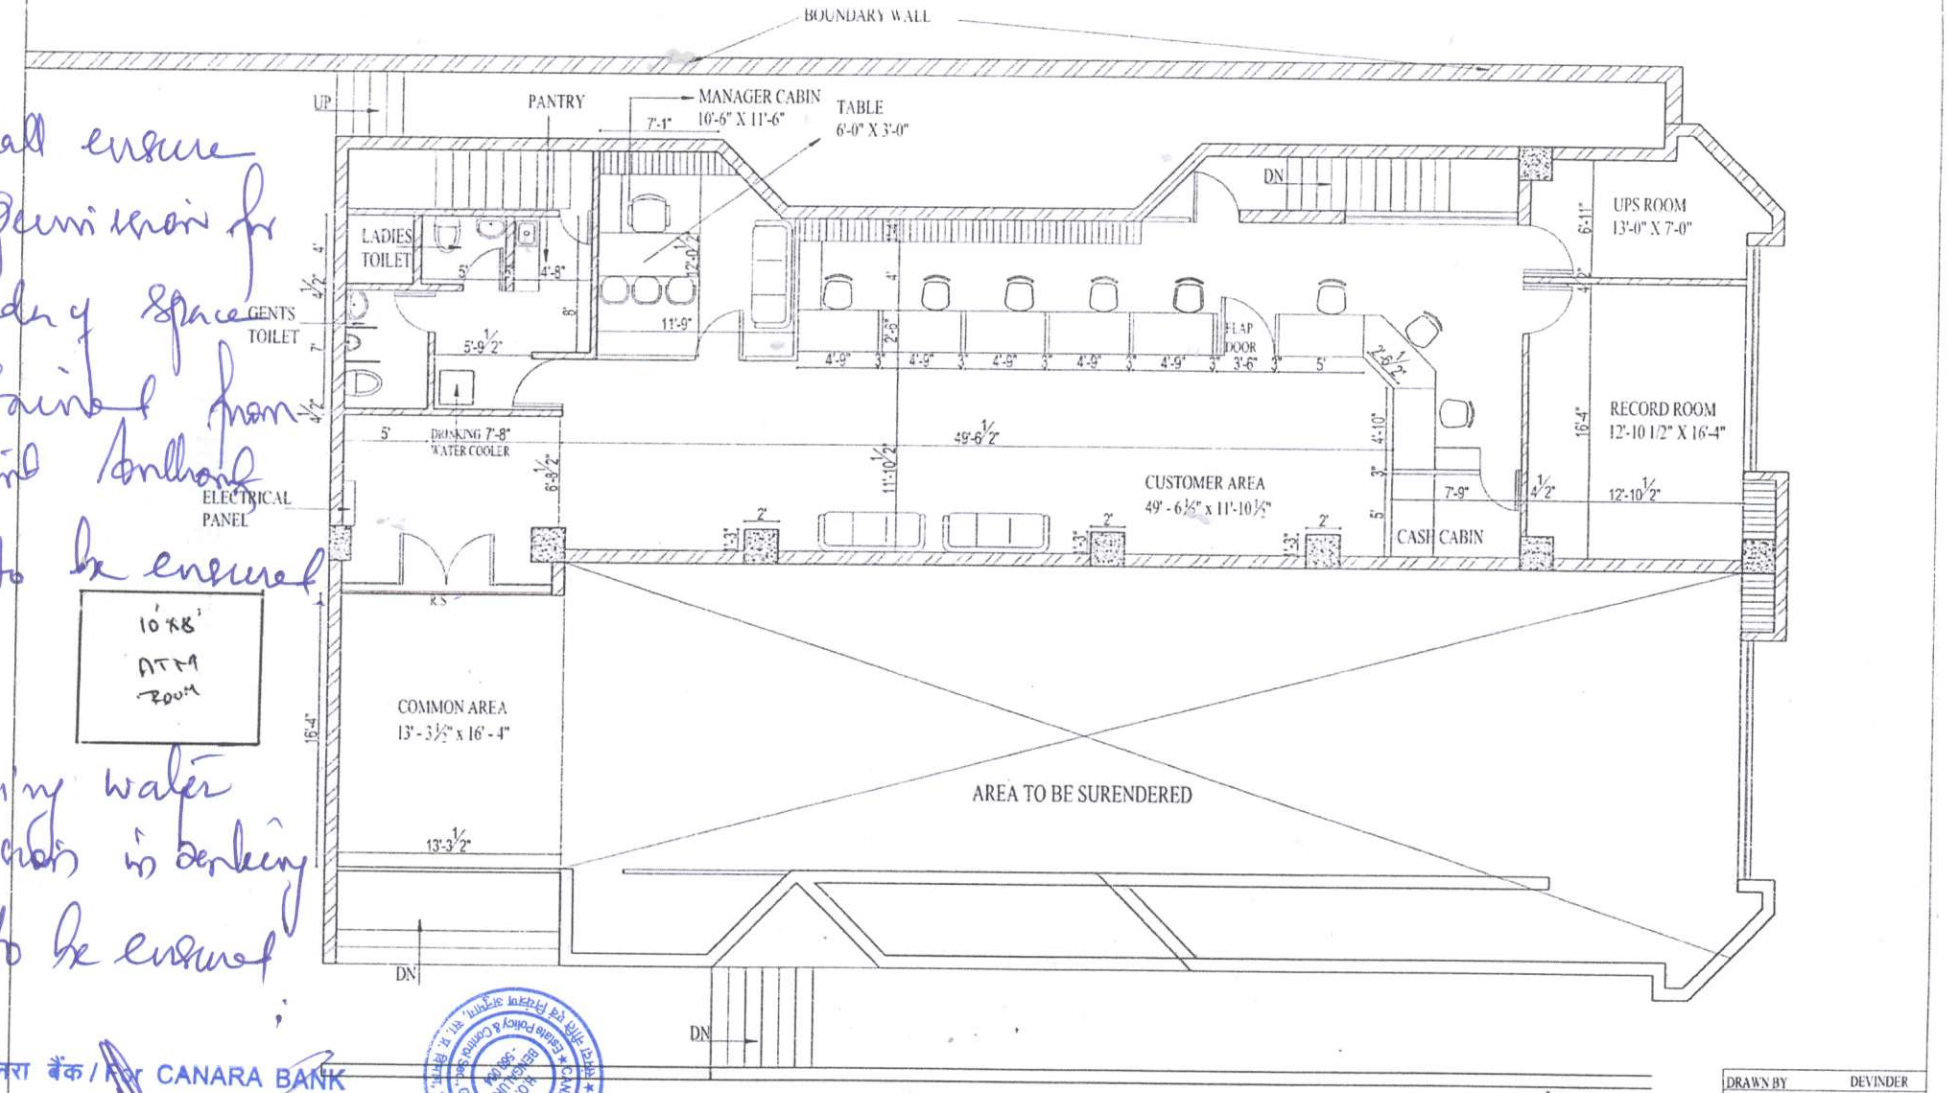

कृते केनरा बैंक / For CANARA BANK

मंडल प्रबंधक / Divisional Manager
सा.प्र. विभाग / Sr. Manager
G.A. Wing, H.O., BENGALURU - 560 004

CUSTOMER AREA	= 588.28 SQ.FT.
BANKING HALL AREA	= 1264.48 SQ.FT.
CARPET AREA	= 1565.60 SQ.FT.

OPTION - I

Layout is Approved Subject to compliance of observations made vide Ref. No. 1194/2023-24
Date : 11/01/2024.

Branch also having a onsite Atm.

10/01/24

DRAWN BY	DEVINDER
DATE	15 - 03 - 22
TITLE	
CANARA BANK SURBUTO PARK BRANCH , DELHI	
DEVINDER & ASSOCIATES ARCHITECT,INTERIOR DESIGNER POCKET B/1A, PH-II,ASHOK VIHAR, DELHI - 110052 ,09810419468 E.MAIL:devinder_associates@yahoo.com	

Internal