Note :-

- This drawing is property of **ARTCON**, it must not be retained, copied reproduced in any form without written permission of **ARTCON**.
- Use architectural drawing for detail dimensions.
- In case of any discrepancy in this drawing or difficulty at site this office should be referred.
- Position of power and light points should be compared with the position of geyser and basin from p.h.e. drawing.
- Diameter of sub main conduit is 1" and remaining are of 0.75".

LEGEND

SYM.	DESCRIPTION	HEIGHT
	CEILING FAN	CEILING
	9X4-40W FLUORESCENT FIXTURE	7'-0"
	WALL BRACKET/CFL	7'-0"
	CEILING LIGHT	CEILING
	CHANDELIER	CEILING
	SWITCH BOARD WITH 5 AMP SOCKET	4'-0"
	SWITCH BOARD	4'-0"
	5 PIN 5A PLUG WITH SWITCH	13'-0"S
	5 PIN 15A POWER PLUG F/M FOR FREEZE & M/M FOR WASHING	15"/4'0"
	25A A.C. POWER PLUG	7'0"
	CALL BELL PUSH SWITCH	4'0"
	CALL BELL BUZER	7'-0"
	EXHAUST FAN	7'-0"
	T.V. OUTLET	7'0"
	TELEPHONE OUTLET	7'0"
	FIRE DETECTION SYSTEM	
	DISTRIBUTION BOX	5' 0"
	T.V. JUNCTION BOX	
	JUNCTION BOX	
	L.T. MAIN CONTROL PANEL	
	WAY FOR T.V. & TELEPHONE WIRING.	
	WAY FOR POINT WIRING. (25mm dia pipe)	
	WAY FOR POINT WIRING (16mm dia pipe)	
	WAY FOR SUB MAIN WIRING.	
	WAY FOR POWER POINT WIRING.	
	WAY FOR CIRCUIT WIRING.	

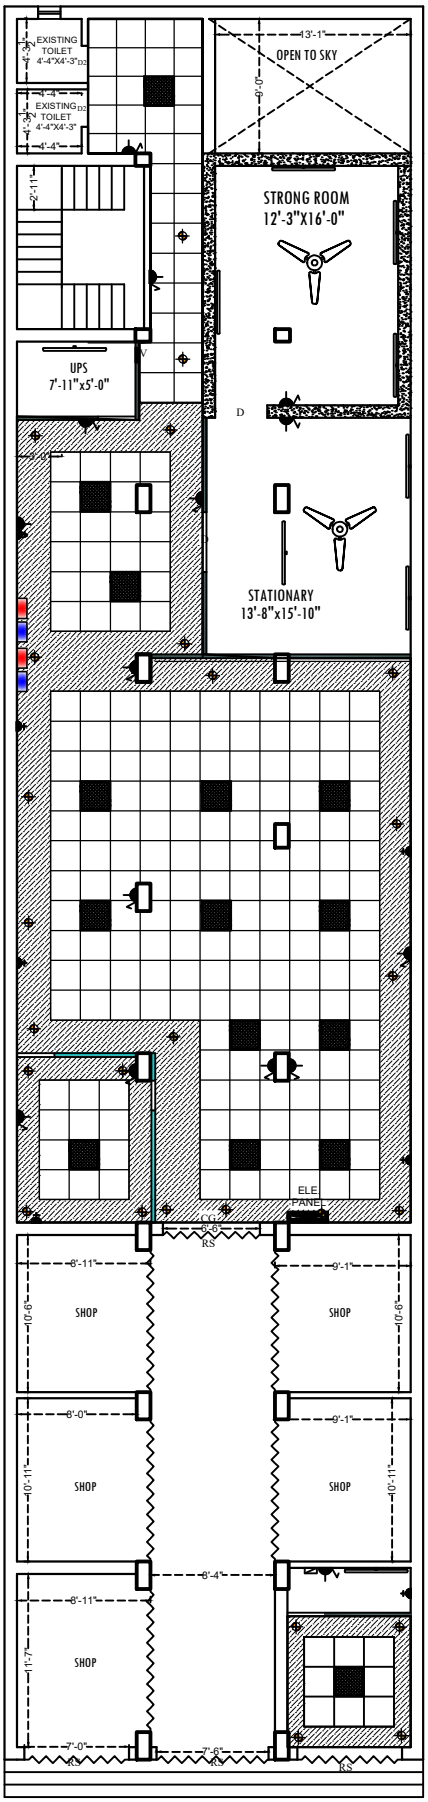

R O A D

GROUND FLOOR PLAN

PROJECT:-	REVISION:-	Sheet title :- ELECTRICAL LAYOUT PLAN			
	No. / Date :-	Scale :- N.T.S	Date :- 13/11/2024	Drawn by :- RAHUL SINGH	Checked by :-

PROPOSED INTERIOR LAYOUT OF **CANARA BANK**

AT- SIMRI BRANCH

Architects :-

ARTCON DESIGN CONSULTANTS
ARCHITECTS ENGINEERS
INTERIOR DESIGNERS COMPUTER AIDED DESIGN
G-04 Laxmi Palace, Mitra Compound, Boring Road , Patna - 800001
+91 9931723771, amitkumar773@gmail.com
+91 9386717726 artcondesignconsultants.com

Internal