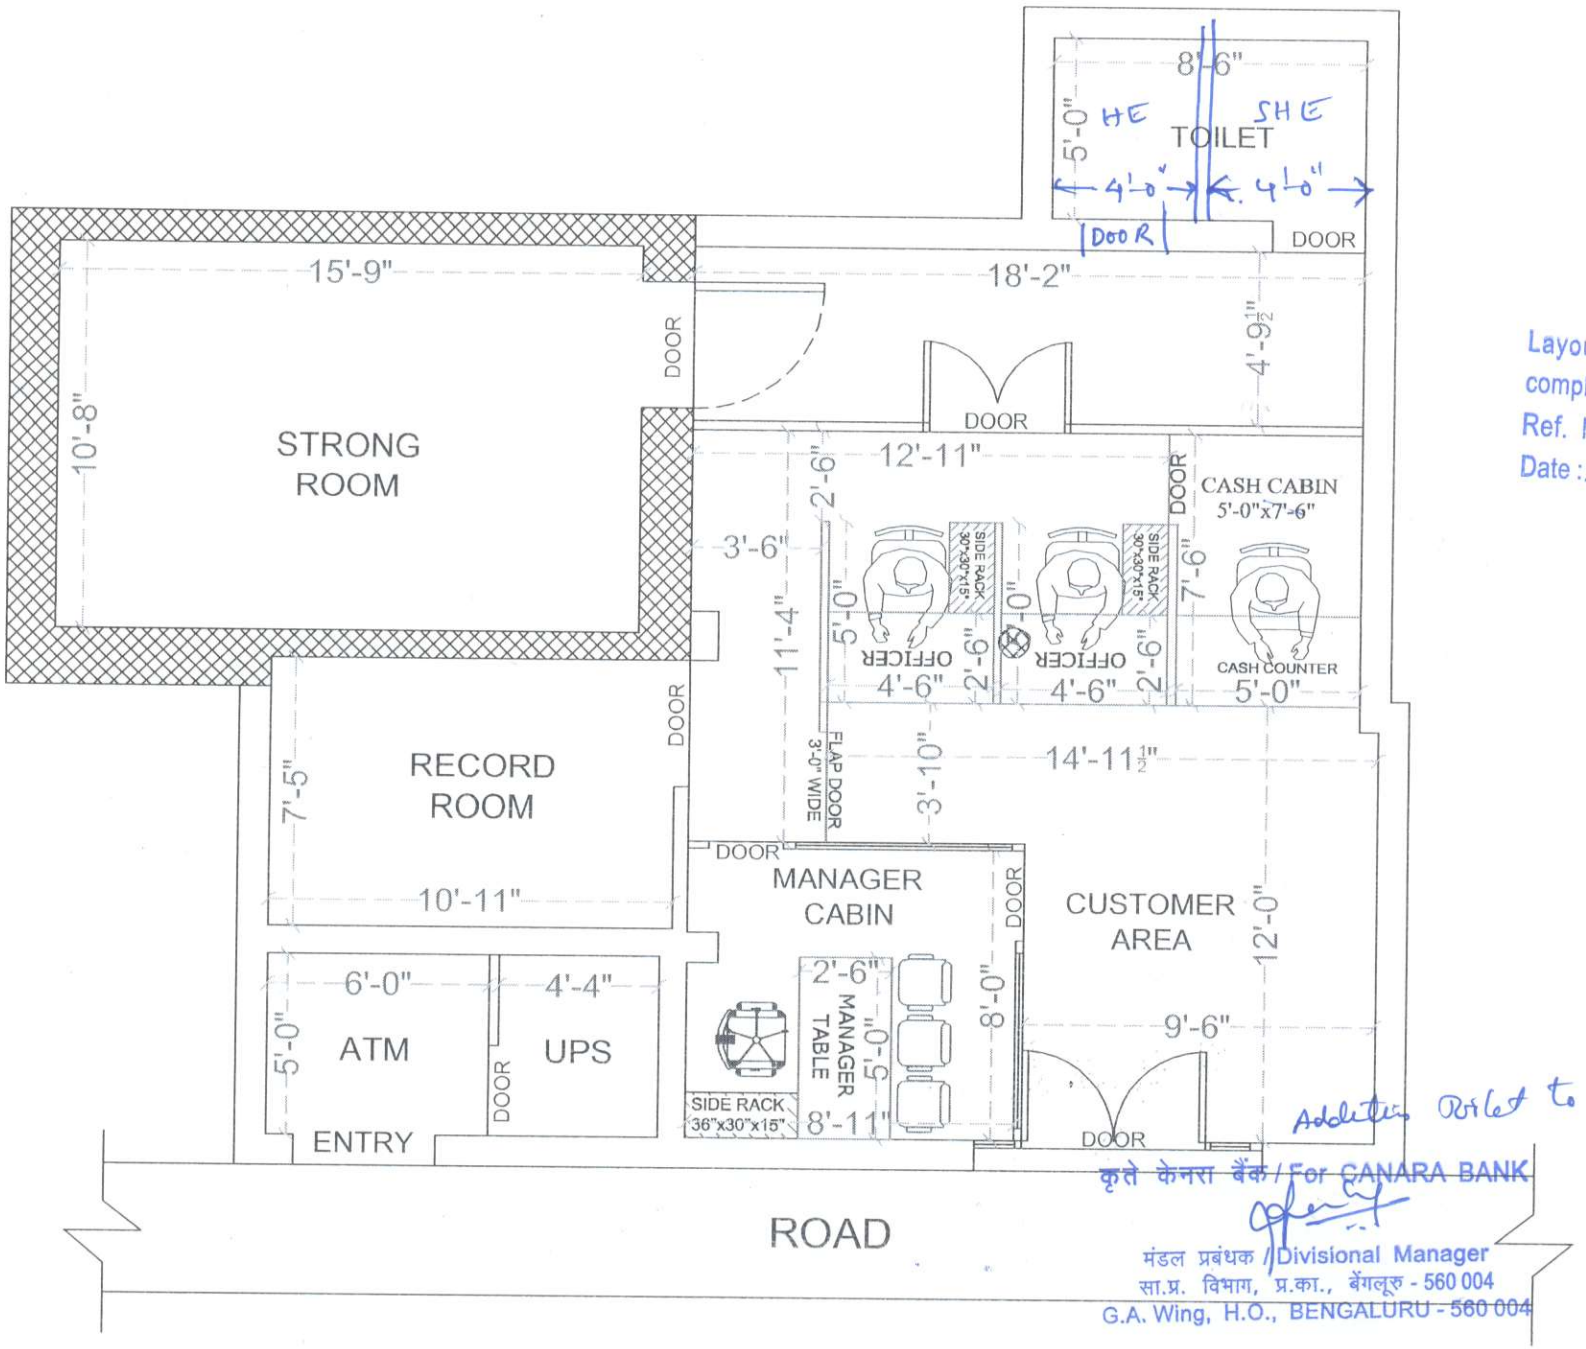

Layout is Approved Subject to compliance of observations made vide
Ref. No. 74/24-25
Date : 4/5/24

Addition Toilet to be provided

कृते केनरा बैंक / For CANARA BANK

मंडल प्रबंधक / Divisional Manager
सा.प्र. विभाग, प्र.का., बेंगलूरु - 560 004
G.A. Wing, H.O., BENGALURU - 560 004

FILE NO:- 1184-2023

PROJECT.

MODIFIED BANK BUILDING & INTERIOR LAYOUT PLAN OF THE "CANARA BANK" BRANCH - "MEHRA" HARYANA

OPTION :- 01
DATE :- 24.04.2024 - WEDNESDAY

SPACE FOR OFFICE USED:-

DETAIL OF AREA CHART	IN SQ.FTS.
CARPET AREA FOR BANK.	713.17
CARPET AREA FOR ATM	056.11
TOTAL CARPET AREA.	**769.28**
CARPET AREA OF TOILET'S (NOT COUNTING IN CARPET AREA)	044.58

CANARA BANK

FLOOR NO.- **GROUND FLOOR**

EXISTING HEIGHT WITHOUT SLAB:-
UP TO BEAM 09'-05"
FULL HEIGHT 10'-10"

ANY INQUIRY / INFORMATION TO CONTACTS:- Er. ABDUL MANNAN
MOB. 09837933338-09997339956

BAJAJ & ASSOCIATES
ESTD : 1972

Ar.MANMEET SINGH BAJAJ
M/S BAJAJ & ASSOCIATES
ARCHITECT, ENGINEERS PLANNERS & VALUERS,
SOPHIA MARKET COURT ROAD,SAHARANPUR-247001
TEL.No.- 0132-2724398,096570-86906, 096570-23000
email- manmeet225@yahoo.com
CORPORATE OFFICE :- B-24 GROUND FLOOR ,SEC-44,NOIDA-201303(U.P.)
BRANCH OFFICE :- H.NO. 197/8/1 RAJPUR ROAD ,DEHRADUN -248001 (U.K)
BRANCH OFFICE :- 333 LANE NO 02, SIYA RAM VIHAR ,NEAR INDIAN OIL PUMP, TAKROHI, INDIRA NAGAR, LUCKNOW 226016(UP)