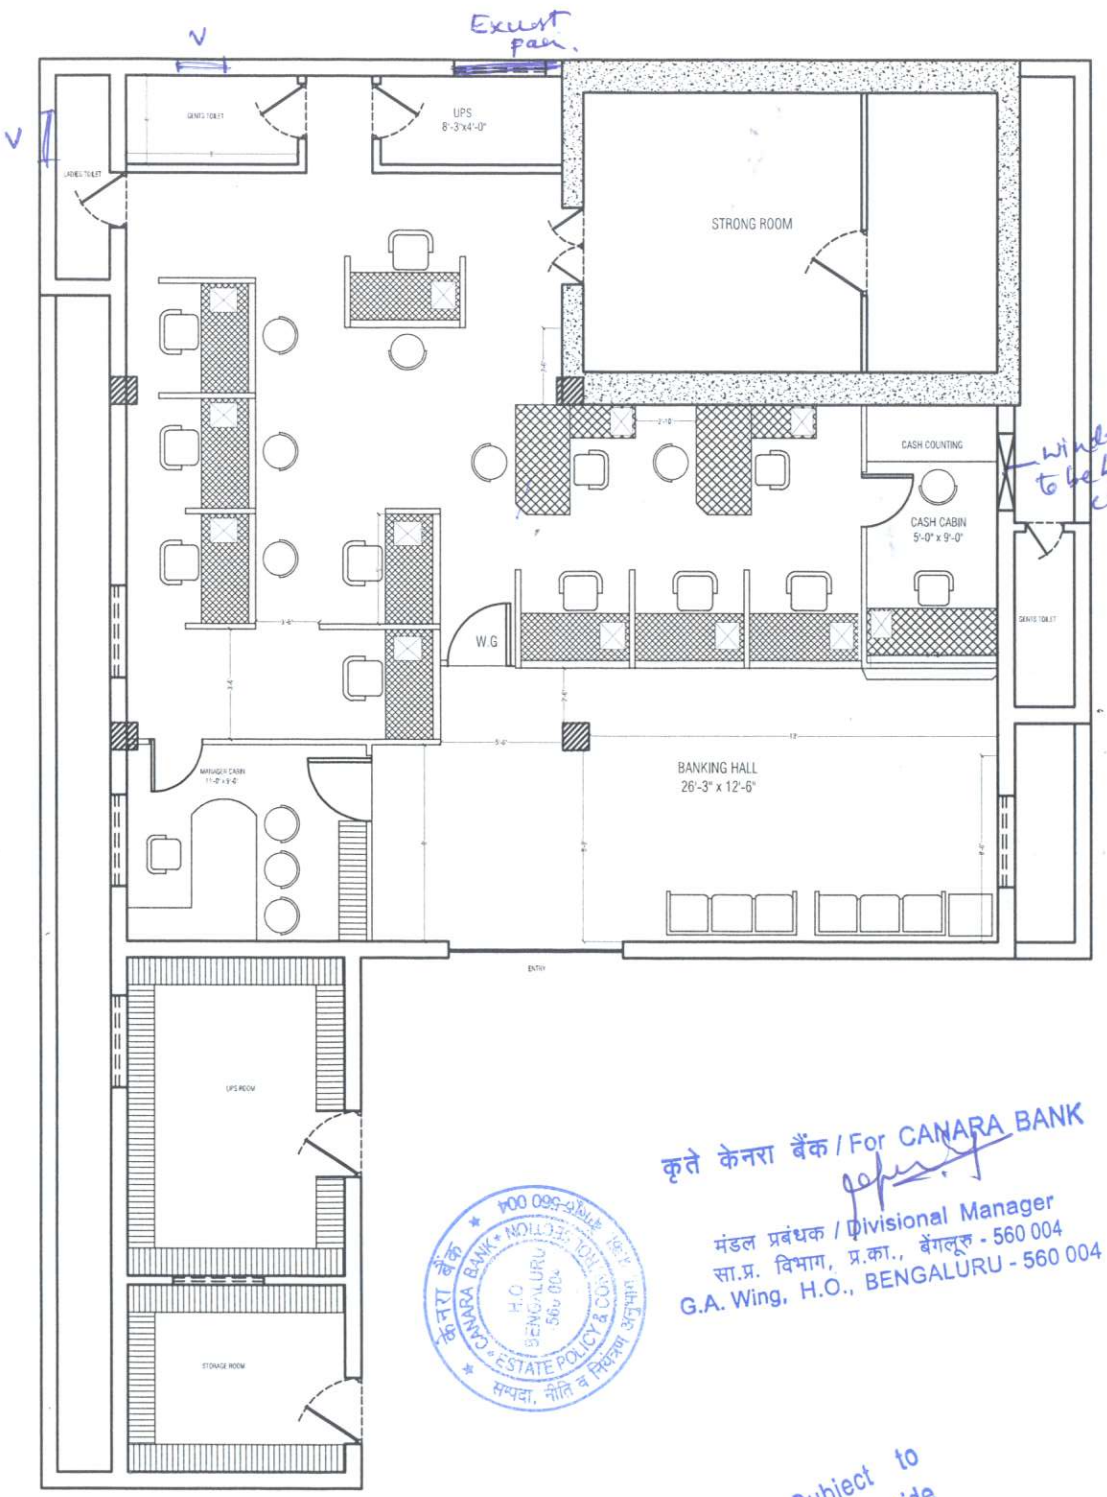

कृते केनरा बैंक / For CANARA BANK

मंडल प्रबंधक / Divisional Manager
सा.प्र. विभाग, प्र.का., बेंगलूरु - 560 004
G.A. Wing, H.O., BENGALURU - 560 004

केनरा बैंक CANARA BANK ESTATE POLICY & CONTROL SECTION H.O. BENGALURU 560 004 सम्पदा, नीति व नियंत्रण अनुभाग

Layout is Approved Subject to compliance of observations made vide Ref. No. 925/2024-25 Date: 19/07/2024.

NOTE:

1. THIS DRAWINGS IS THE PROPERTY OF THE ARCHITECT AND SHALL NOT BE COPIED WITHOUT HIS PERMISSION.
2. DISCREPENCIES FOUND IN THE DRAWING SHALL BE BROUGHT TO THE ARCHITECT'S NOTICE IMMEDIATELY.
3. DRAWINGS SHALL BE READ AND SHOULD NOT BE SCALED.

PROJECT :

PROPOSED INTERIOR FOR :
CANARA BANK
ONGOLE BRANCH

AREA :

TOTAL BRANCH AREA: 1541 Sft

OPTION - 02

DRG TITLE :

INTERIOR PLAN

DESIGNED BY: Ar SOHAIL
DRAWN BY: FAYAZ
CHECKED BY : Ar.SOHAIL
DATE : 06-07-2024
SCALE : NTS

NORTH :

N

ARCHITECT:

MOHAMMED SOHAIL
DREAM DESIGNS ARCHITECTS AND ENGINEERS
KURNOOL * HYDERABAD
CELL: 8185090181