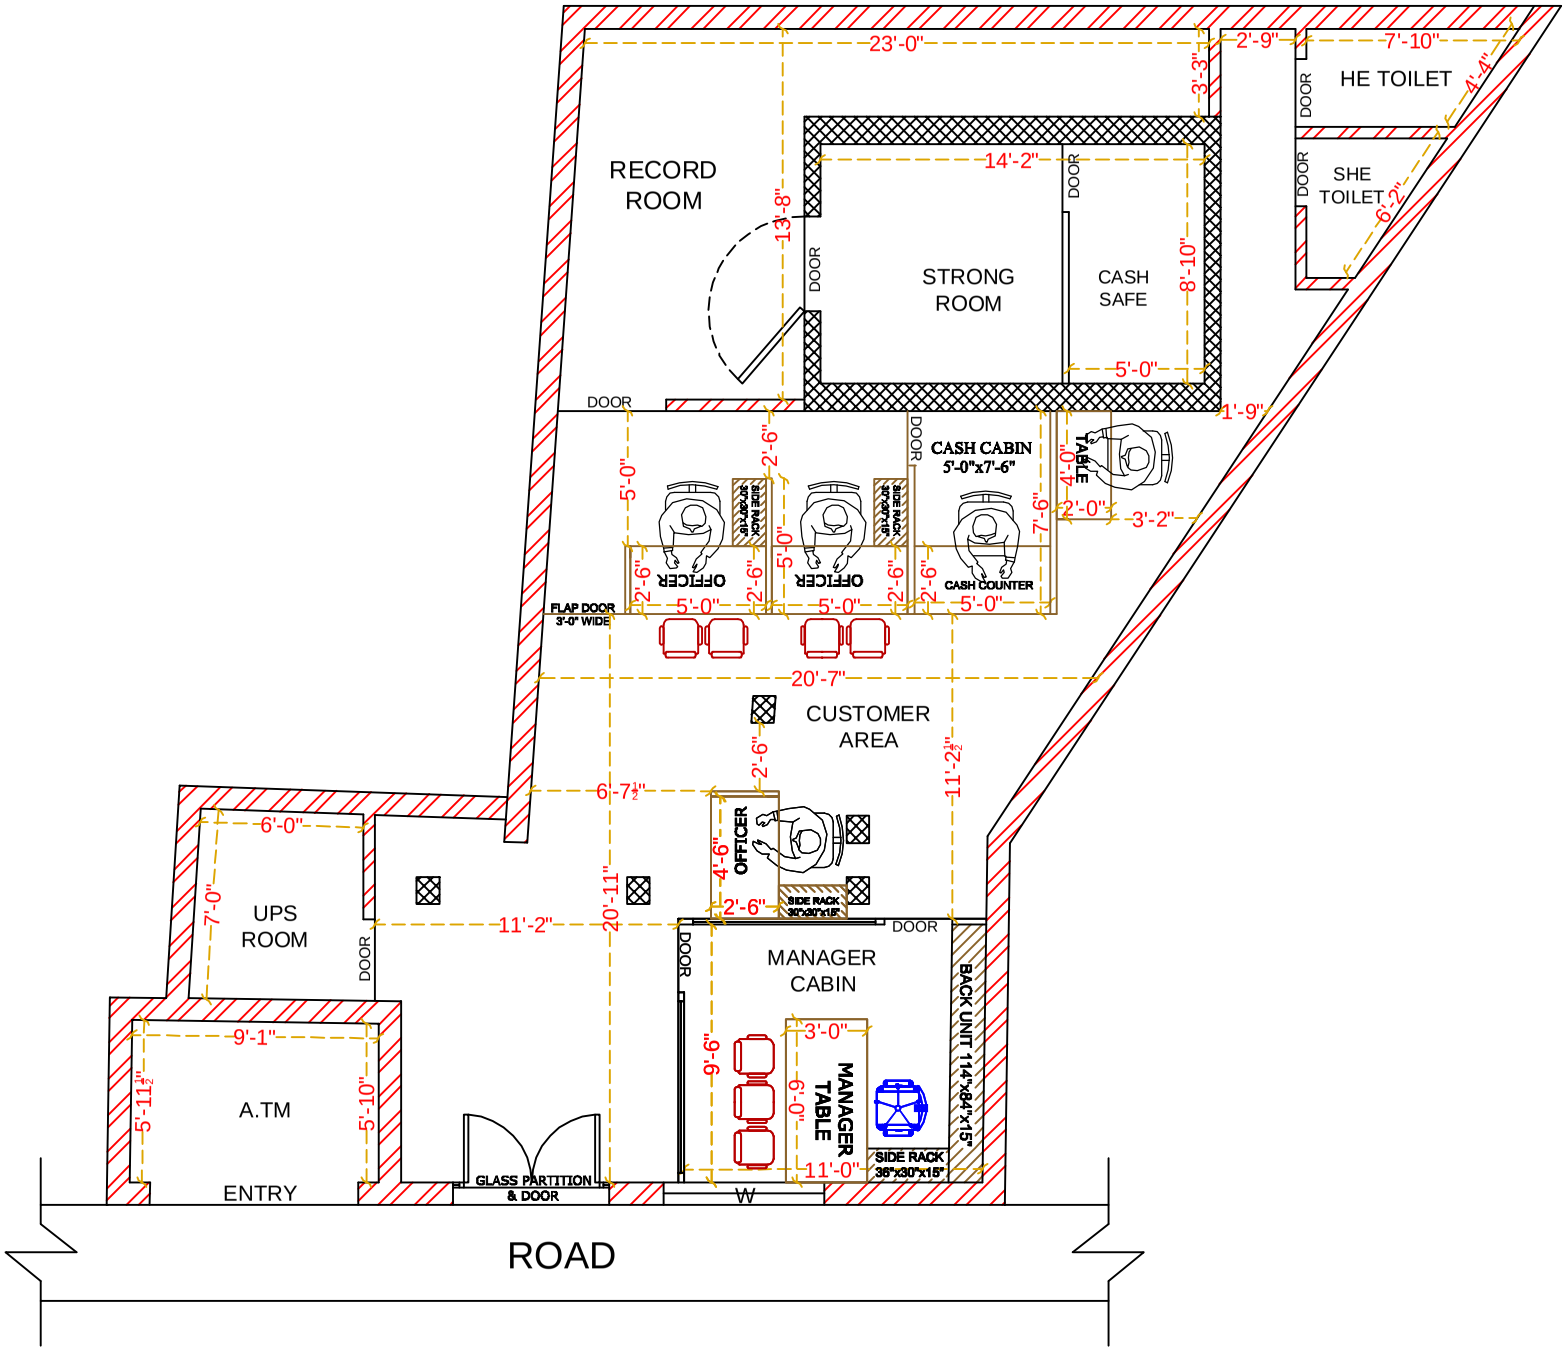

FILE NO:- C-153 / J-134/ P-405 / 2908-2020

PROJECT.

EXISTING BANK BUILDING & INTERIOR LAYOUT PLAN OF THE "**CANARA BANK**" BRANCH - "**JARAUKHAND**" DISTT.- PAURI GARHWAL UK.

OPTION :-02
DATE :- 03.04.2024 - WEDNESDAY

SPACE FOR OFFICE USED:-

DETAIL OF AREA CHART	IN SQ.FTS.
CARPET AREA FOR BANK.	1008.75
CARPET AREA FOR A.T.M	0060.31
TOTAL CARPET AREA.	**1069.06**
CARPET AREA OF TOILET'S (NOT COUNTING IN CARPET AREA)	0045.49

CANARA BANK

FLOOR NO.- **GROUND FLOOR**

EXISTING HEIGHT WITHOUT SLAB:-

UP TO BEAM	09'-4"
FULL HEIGHT	10'-2"

ANY INQUIRY / INFORMATION TO CONTACTS:- ABDUL MANNAN MOB. 09837933338-09997339956

BAJAJ & ASSOCIATES
E S T D : 1 9 7 2

Ar.MANMEET SINGH BAJAJ
M/S BAJAJ & ASSOCIATES
ARCHITECT, ENGINEERS PLANNERS & VALUERS,
SOPHIA MARKET COURT ROAD,SAHARANPUR-247001
TEL.No.- 0132-2724368,099970-56008, 096370-23300
email- manmeet235@yahoo.com

CORPORATE OFFICE :- B-24 GROUND FLOOR SEC-44,NOIDA-201301(U.P.)
BRANCH OFFICE :- H.NO. 197/ 8 / 1 RAJPUR ROAD , DEHRADUN -248001 (U.K)
BRANCH OFFICE :- 333 LANE NO 02, SIYA RAM VIHAR ,NEAR INDIAN OIL PUMP, TAKROHI, INDIRA NAGAR, LUCKNOW 226016(UP)