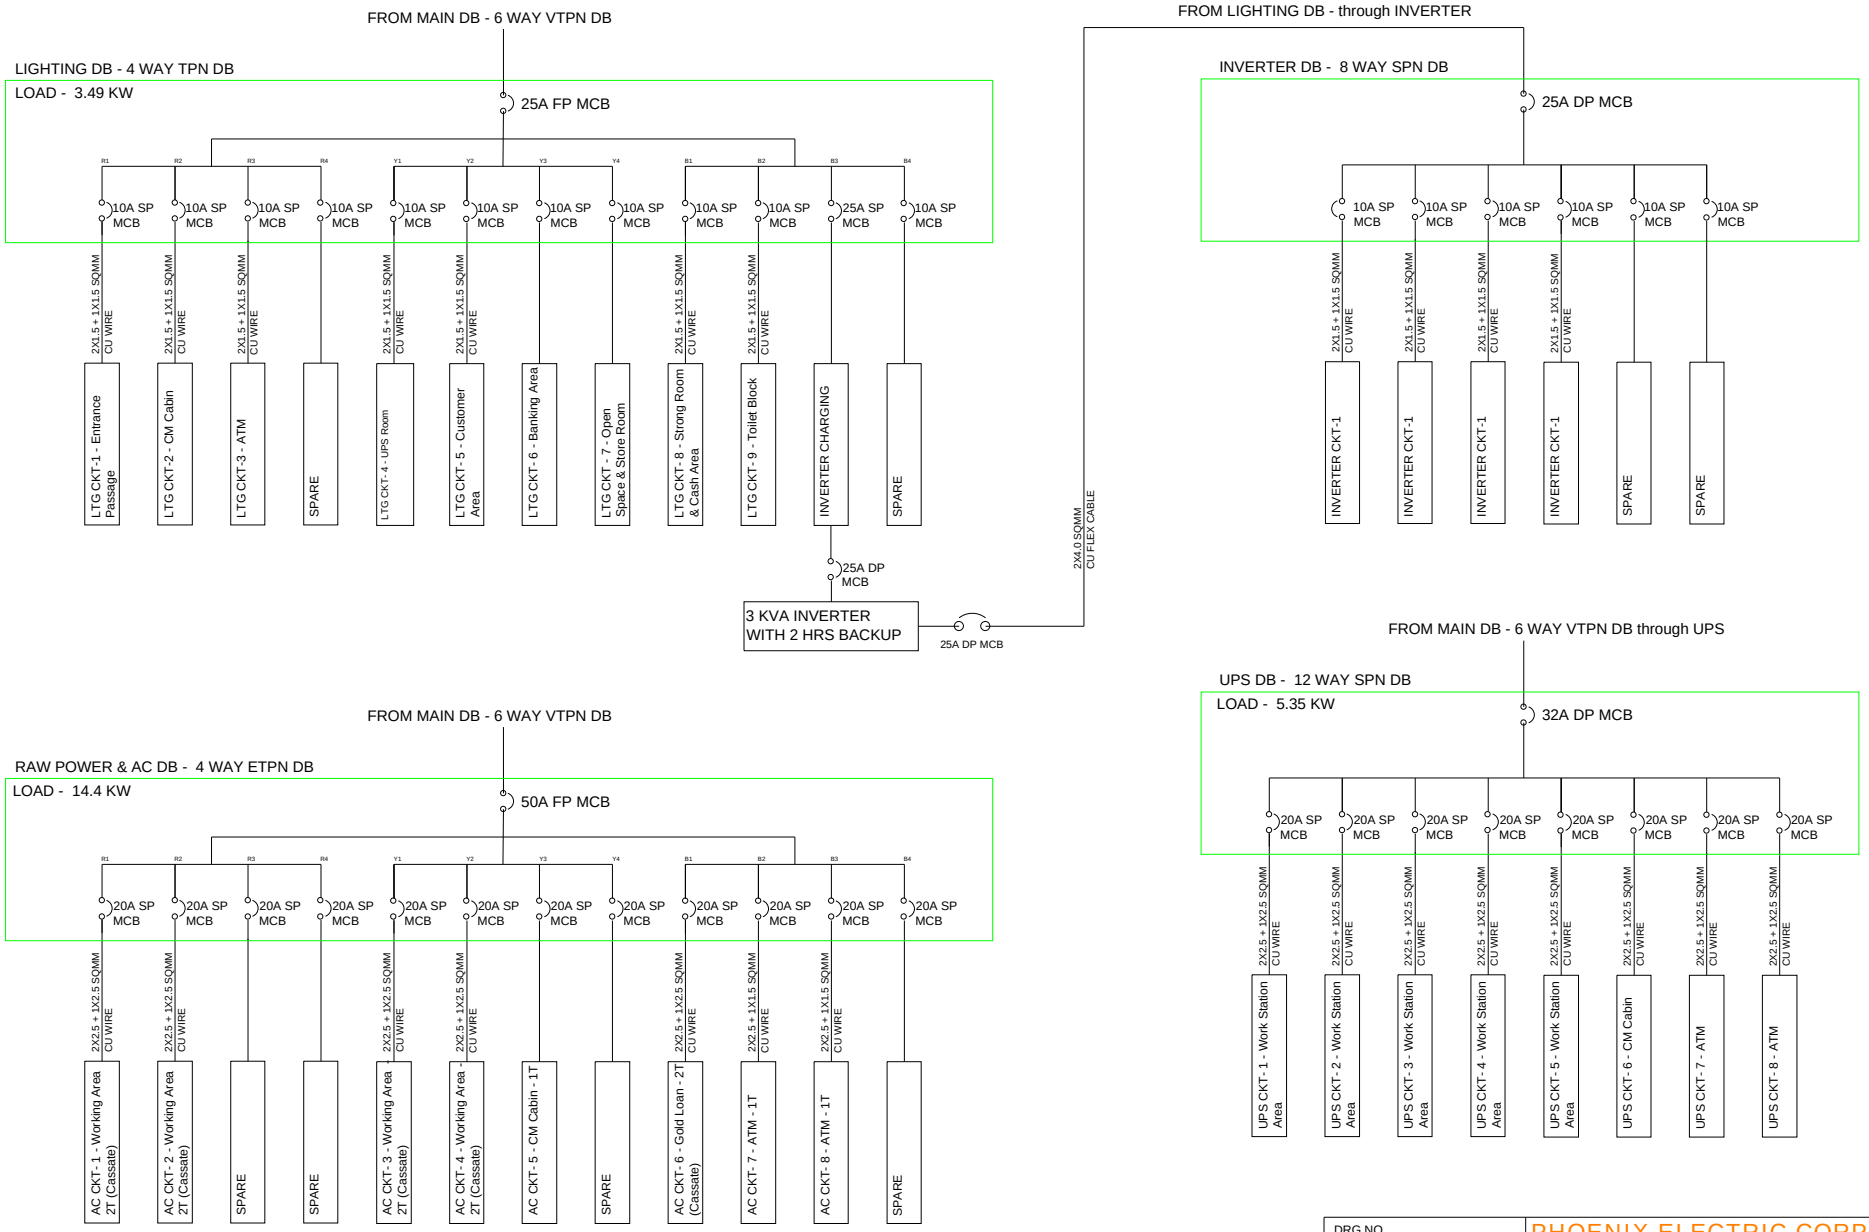

IF IN DOUBT ASK

DO NOT SCALE DRAWING

All information contained in this document is confidential and should not be used without prior permission of M/S Phoenix Electric Corporation, Aurangabad

SHEET 2 OF 2

DRG NO.			**PHOENIX ELECTRIC CORPORATION** SHRIPAD APARTMENT, B/H SANT EKNATH RANG MANDIR, OSMANPURA, AURANGABAD-431005, Phone +91-240-2344237, 9325212237 E-MAIL- phoenix.electric.corporation@gmail.com
	NAME	DATE	AR. VINAY D. GIRDHARI, AURANGABAD
DRAWN BY	SAURABH	03.02.2024	TITLE : SCHEMATIC ELECTRICAL SINGLE DIAGRAM FOR CANARA BANK, SHAHGANJ BRANCH, AURANGABAD
CHECKED BY	SSN	03.02.2024	
APPROVED BY			SLD FOR LIGHTING DB, RAW POWER & AC DB, UPS DB
ALL DIMENTIONS ARE IN MM			SCALE : NTS — REVISION : R1